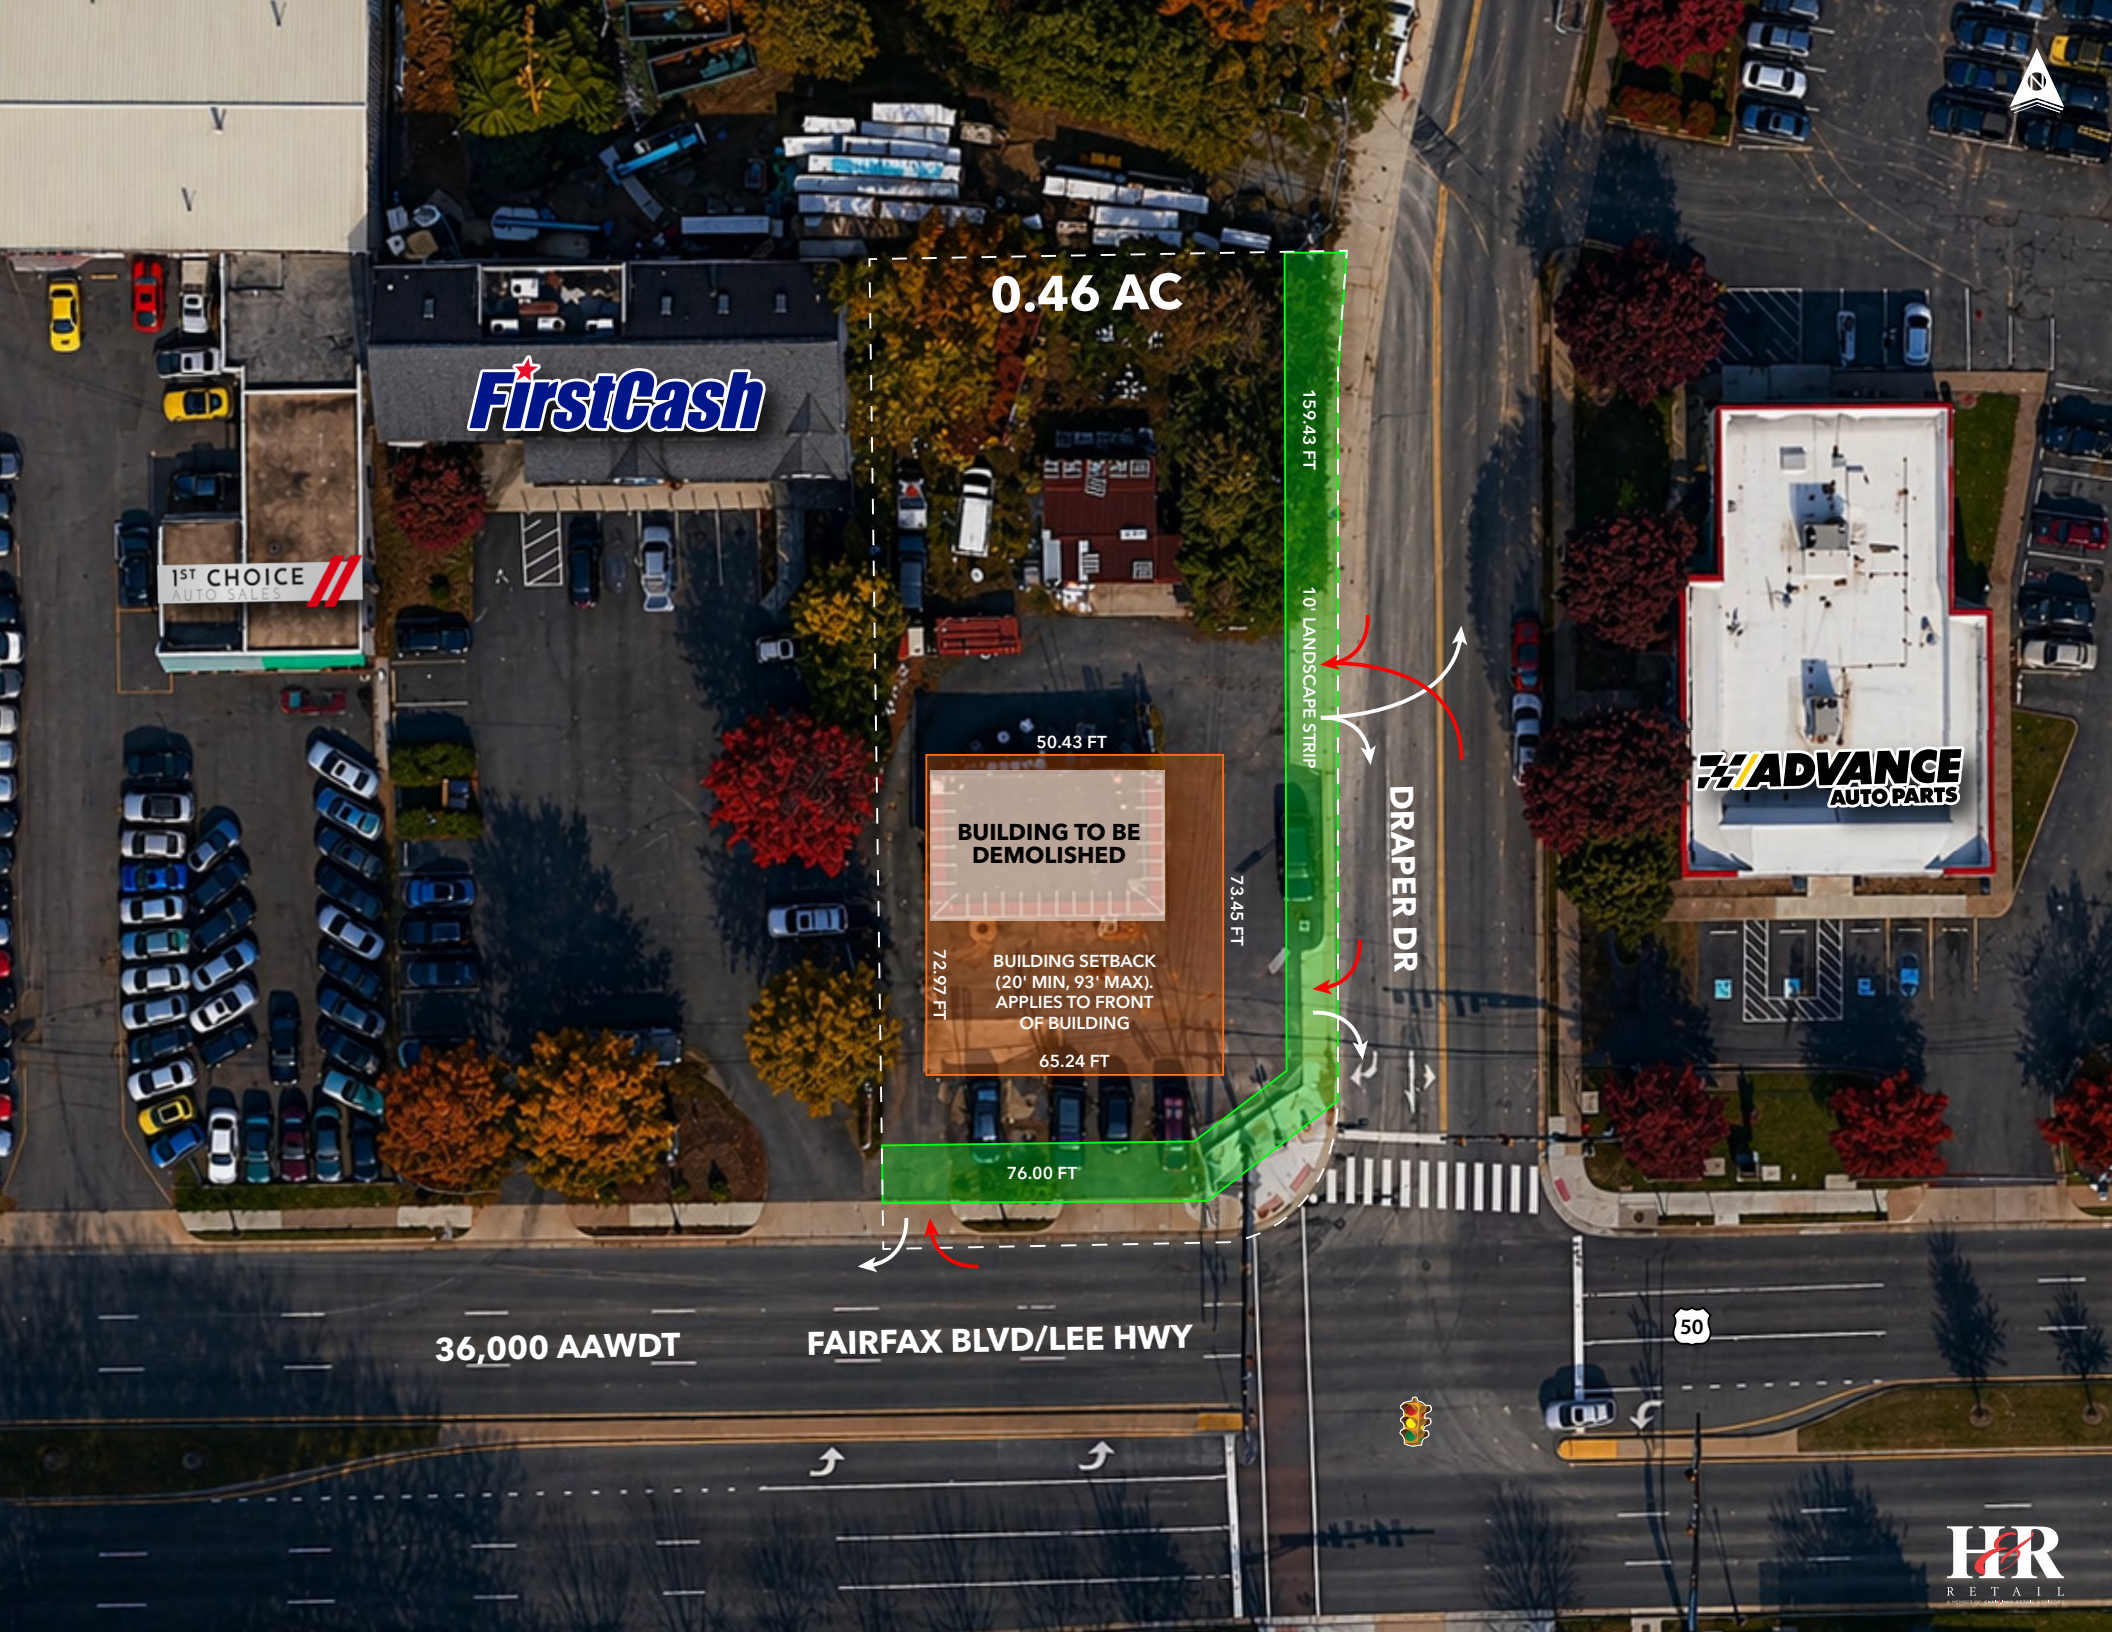
0.46 AC
FirstCash
1ST CHOICE AUTO SALES
ADVANCE AUTO PARTS
159.43 FT
10' LANDSCAPE STRIP
DRAPER DR
50.43 FT
BUILDING TO BE DEMOLISHED
73.45 FT
72.97 FT
BUILDING SETBACK (20' MIN, 93' MAX). APPLIES TO FRONT OF BUILDING
65.24 FT
76.00 FT
36,000 AAWDT
FAIRFAX BLVD/LEE HWY
50
HR RETAIL